



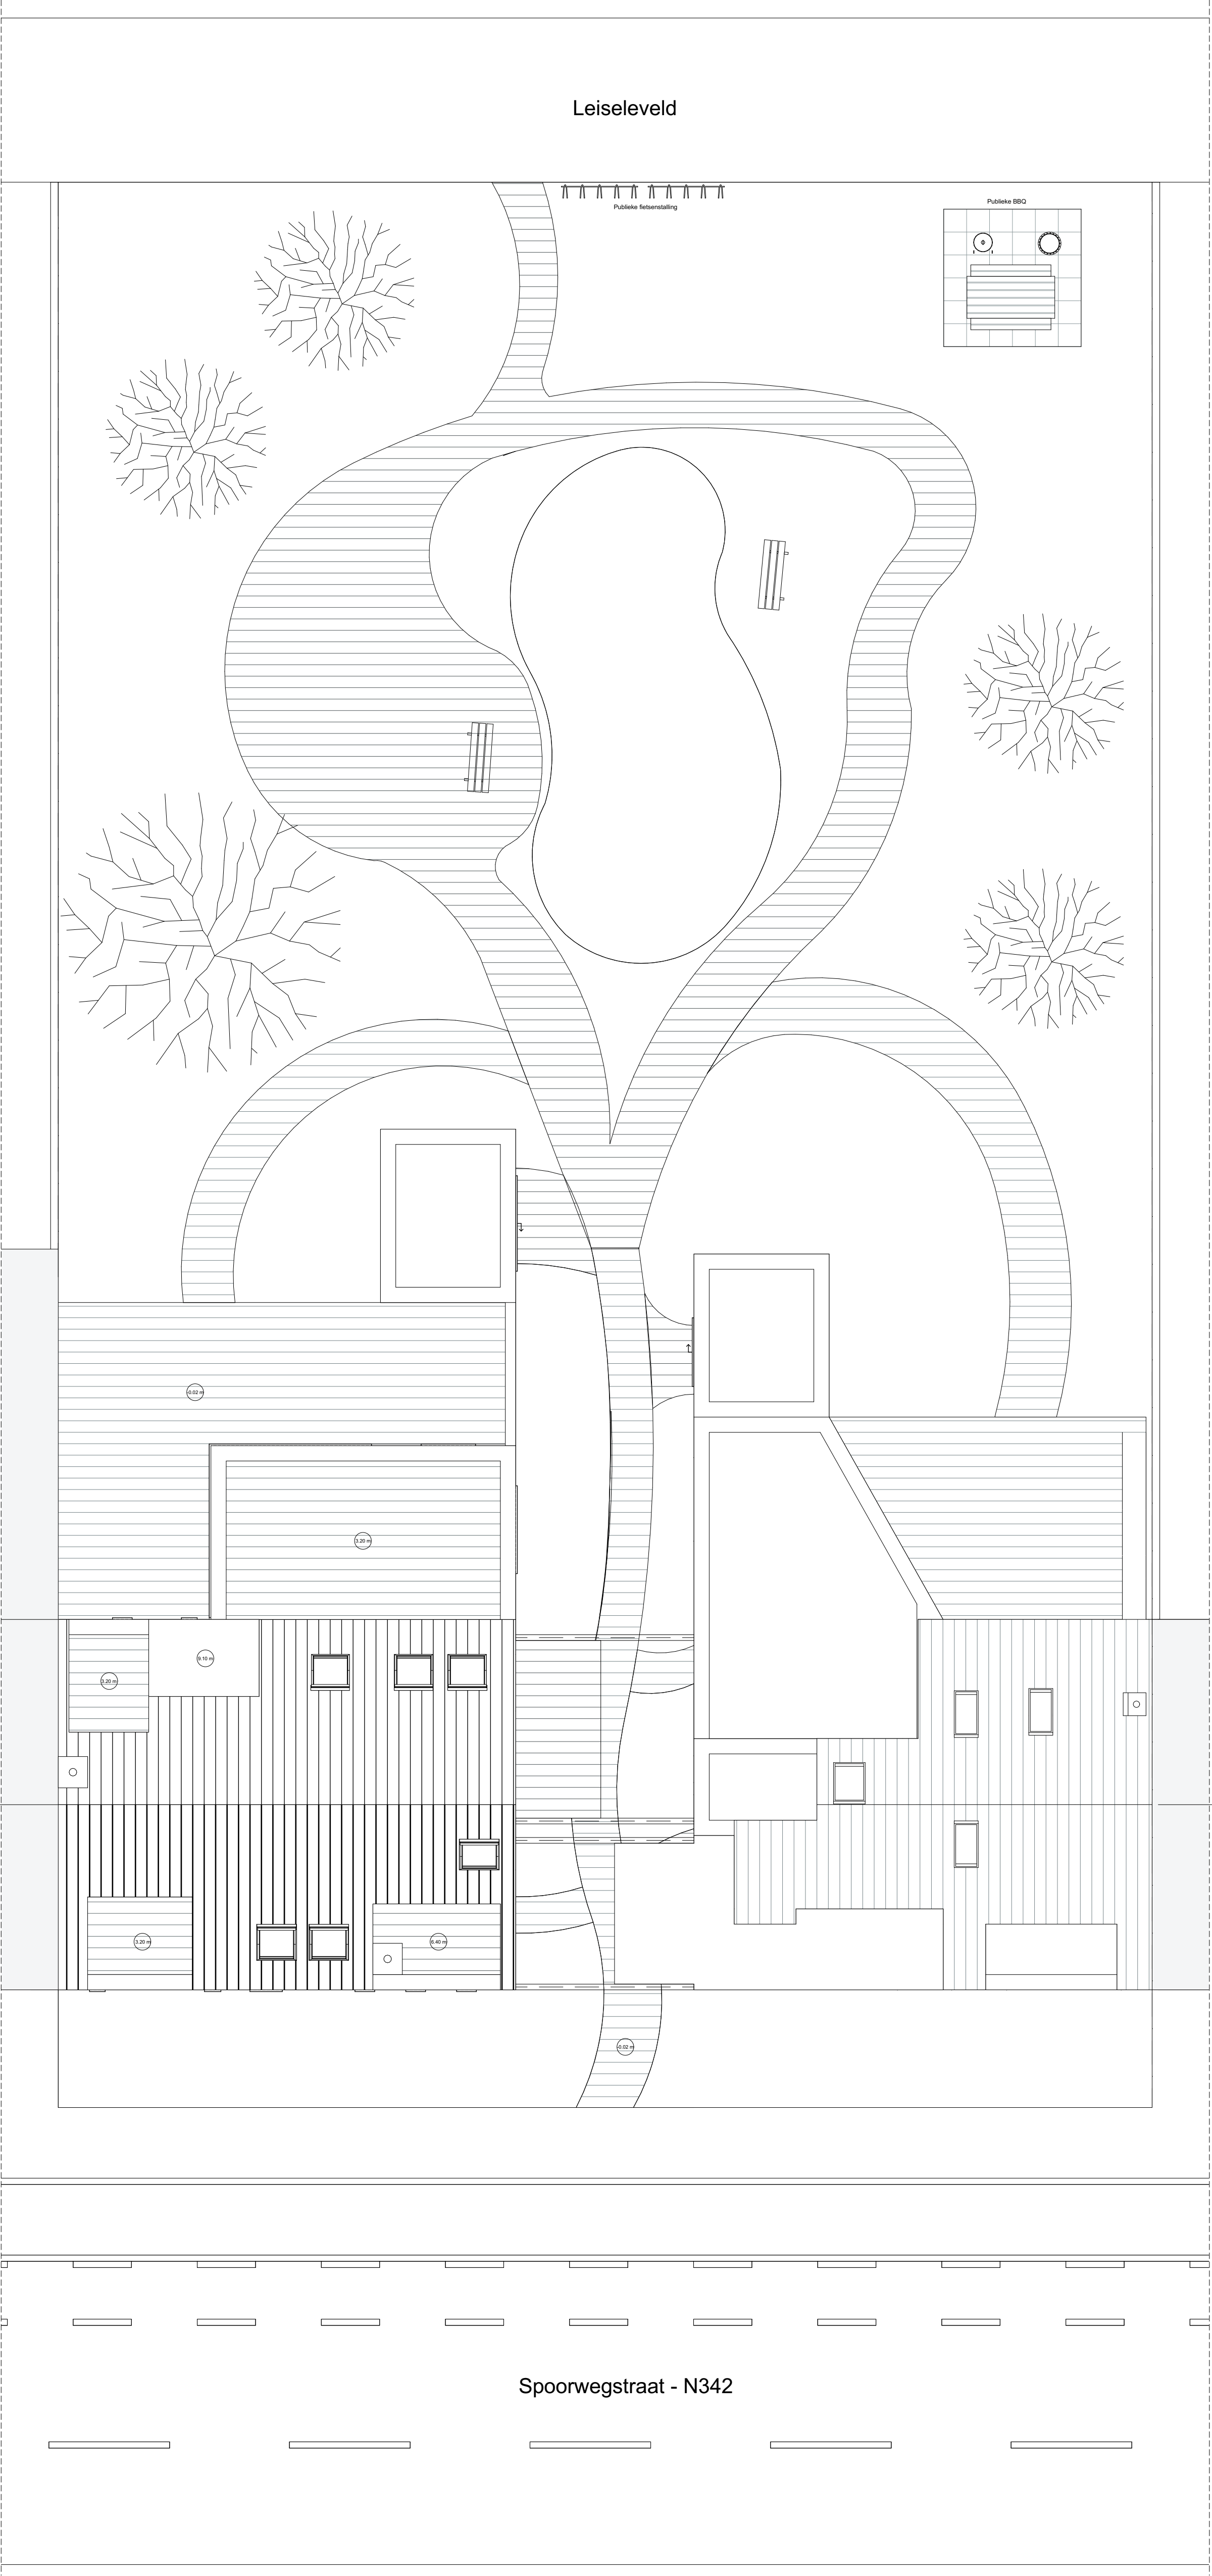

Dakenplan + inplanting


1:100

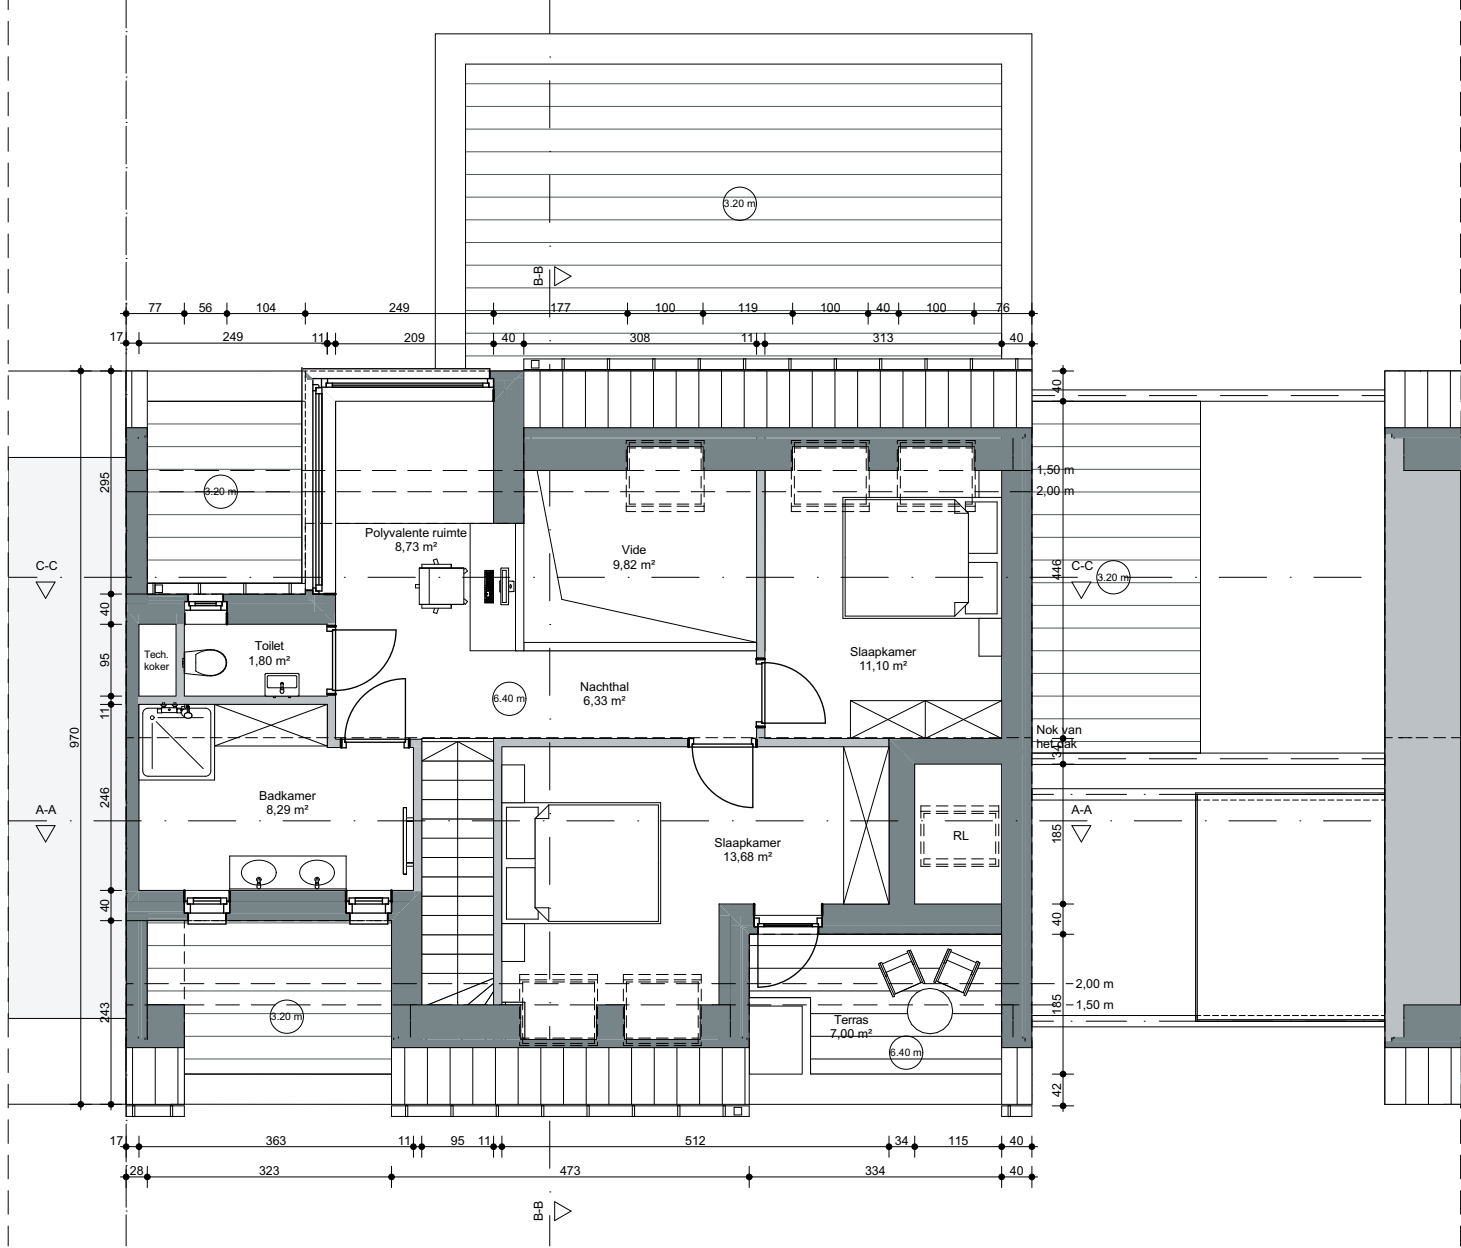

Grondplan 2de verdieping

Totale opp. 61,34 m²


1:100

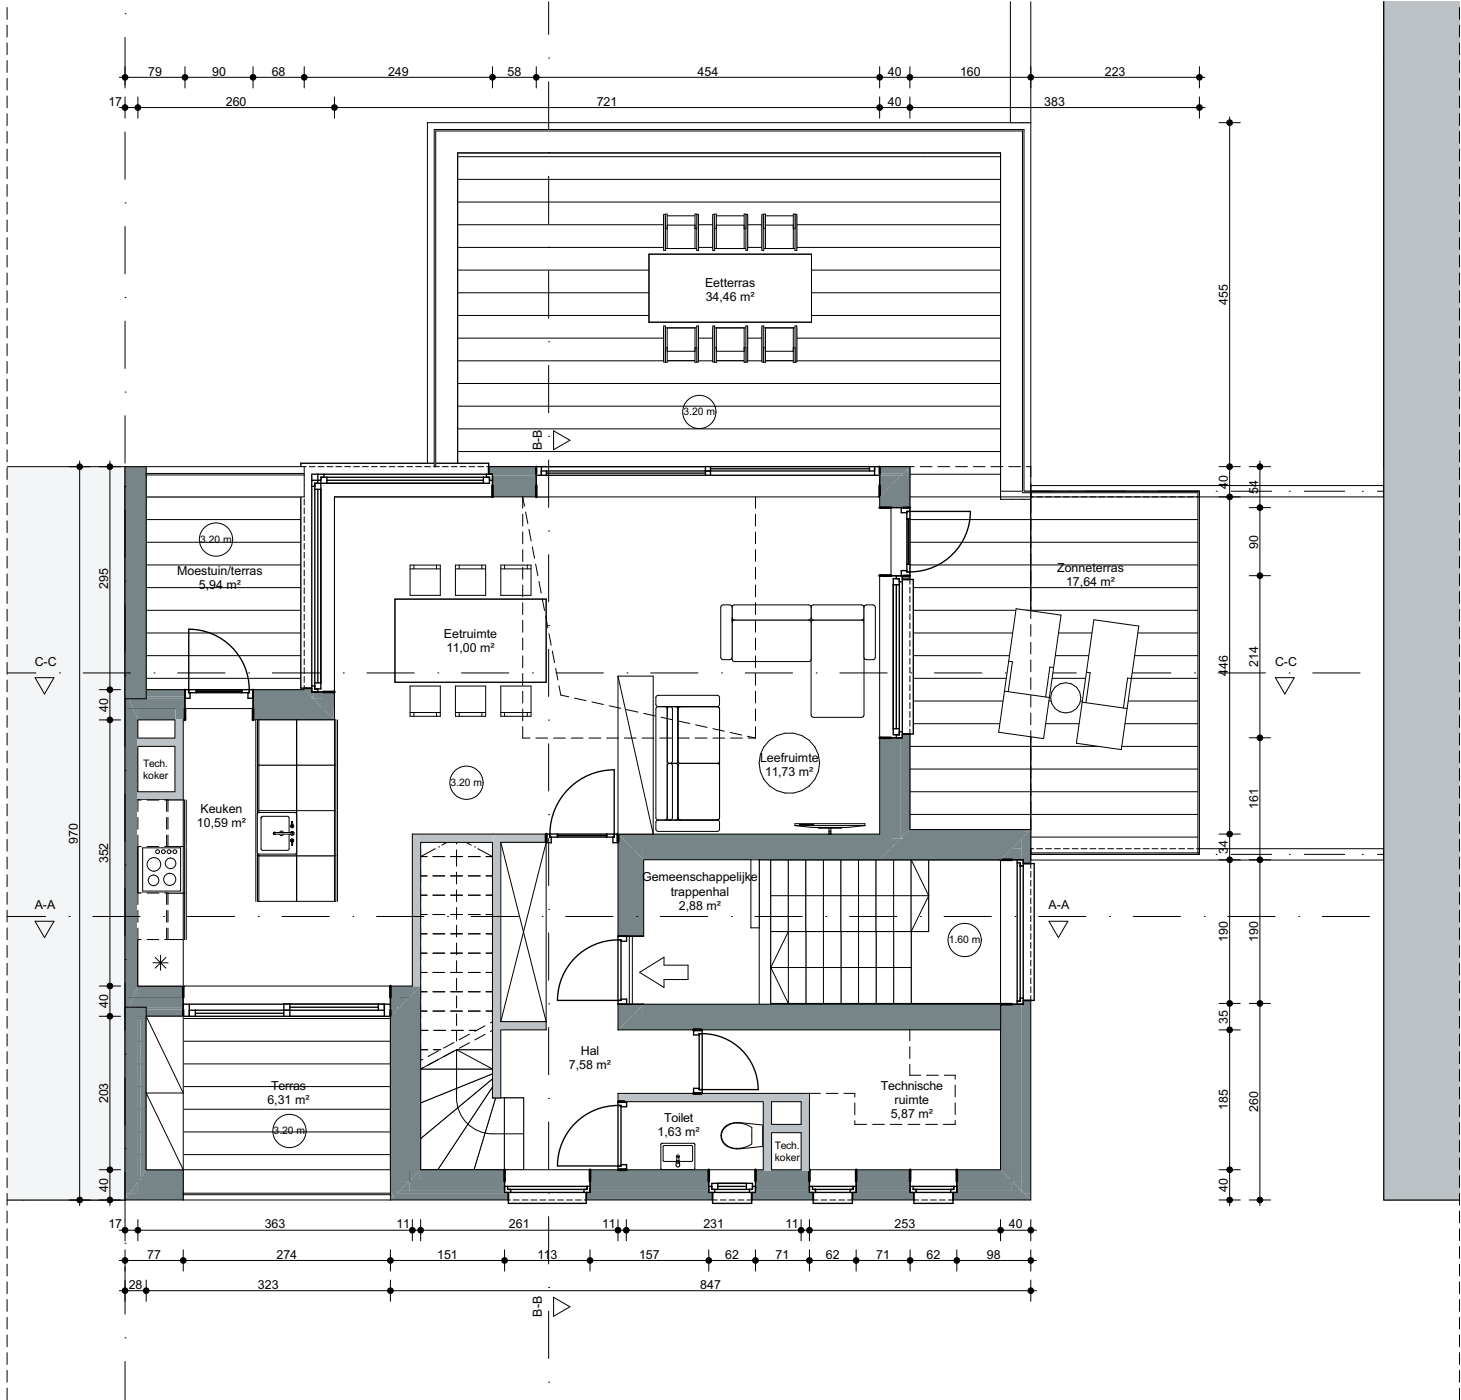

Grondplan 1ste verdieping

Totale opp. 60,56 m²

1:100

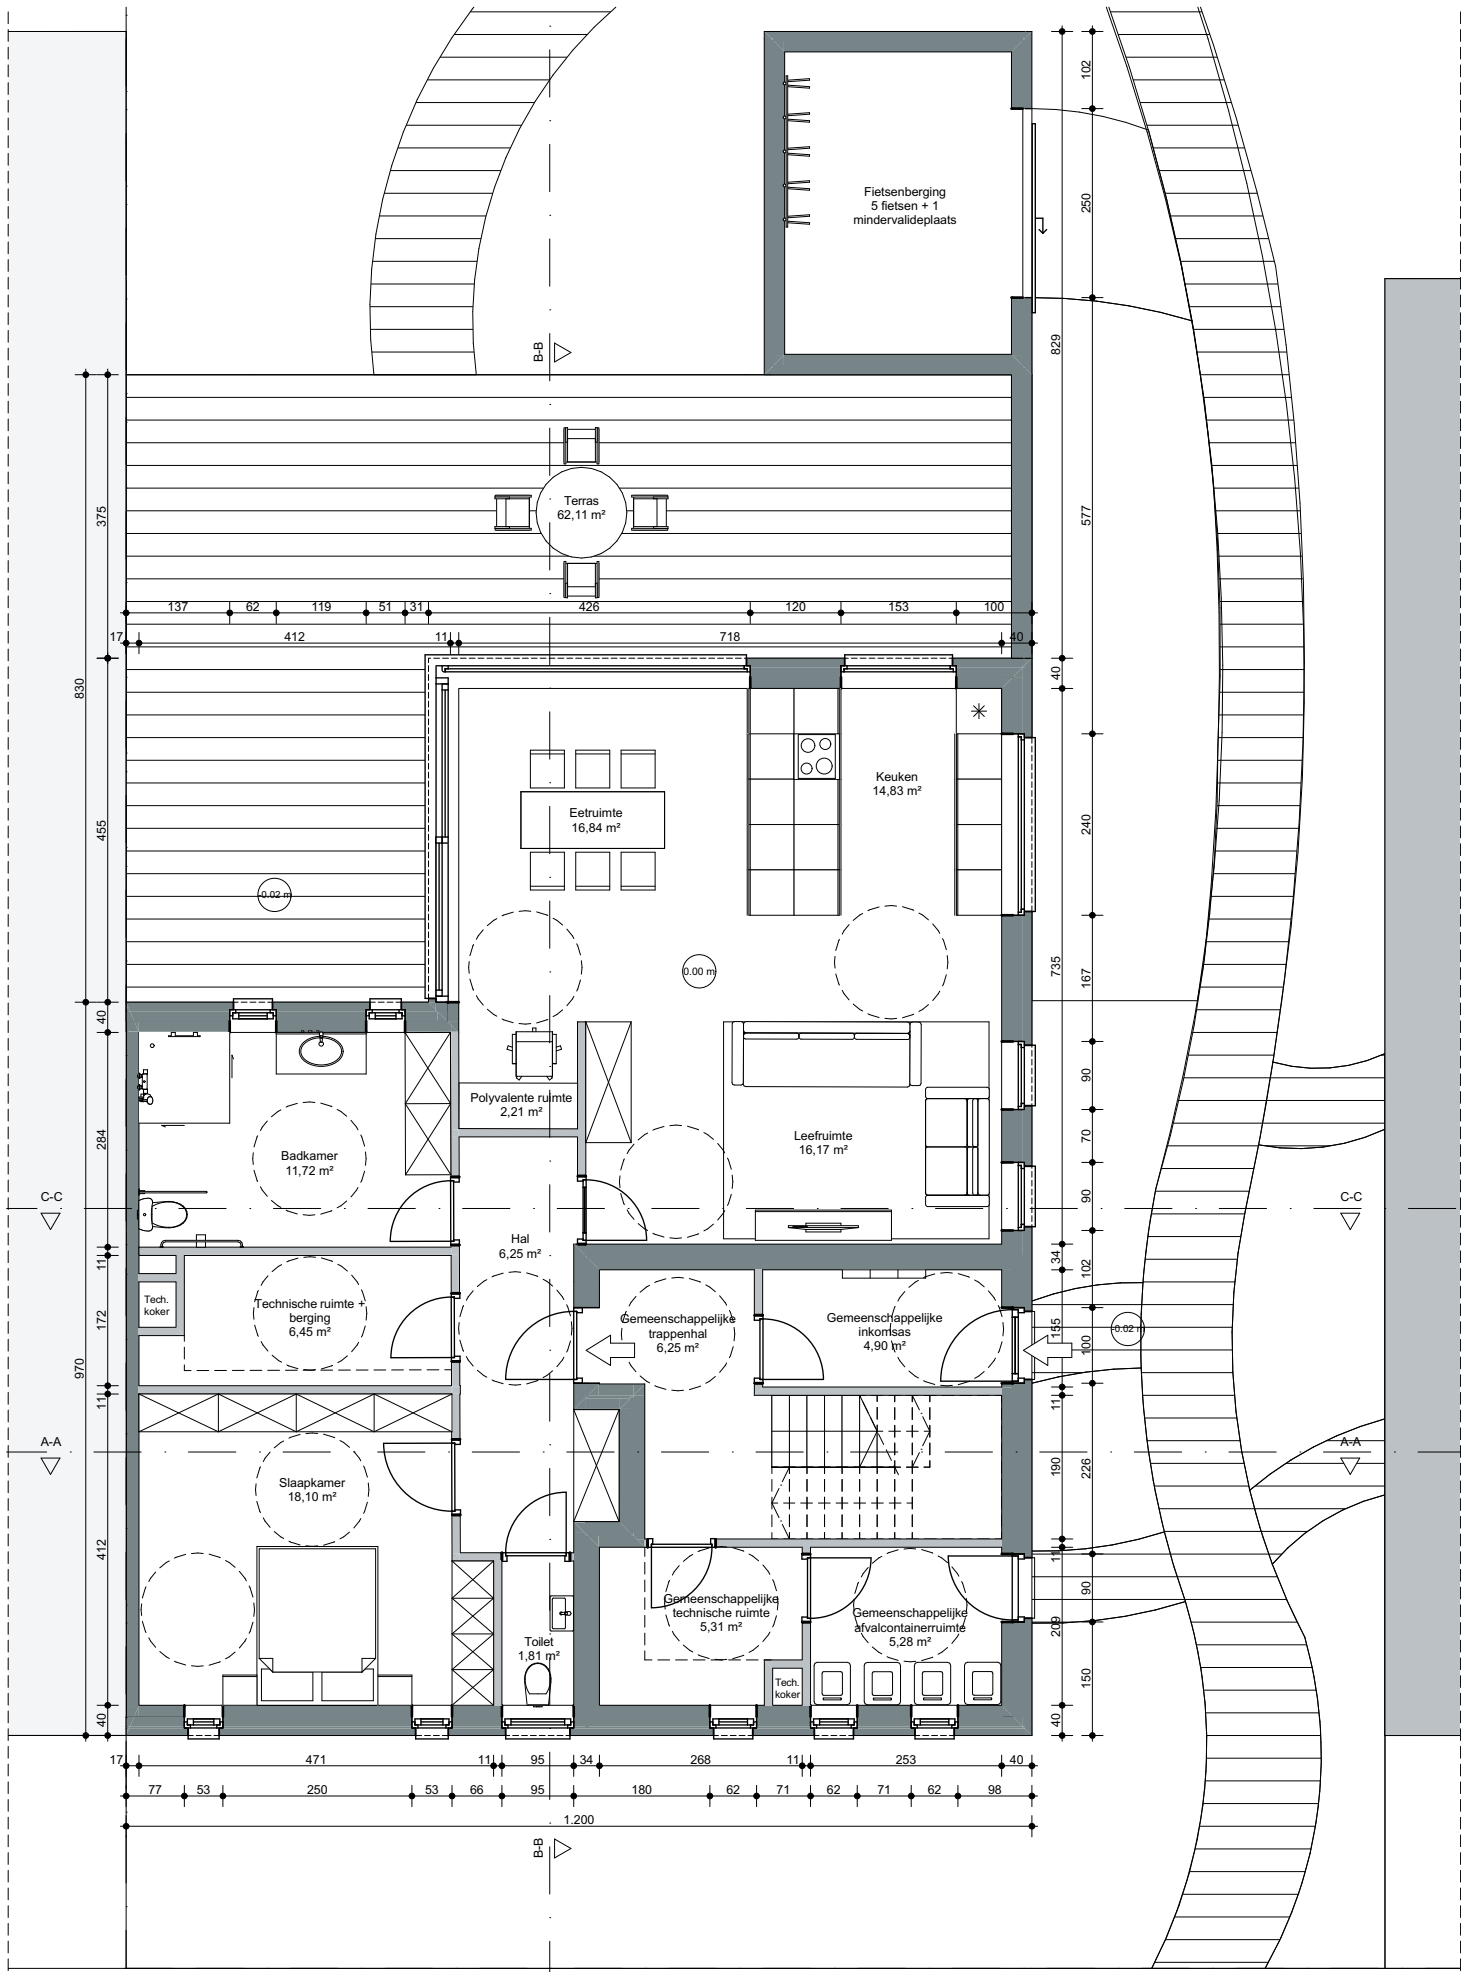

Grondplan

Totale opp. 94,38 m²

1:100

